Reportage Towers.

ETHIOPIA


FLOORPLAN

MASTER
PLAN

Reportage Towers.

Basement Floor

STUDIO 1BR J 2BR

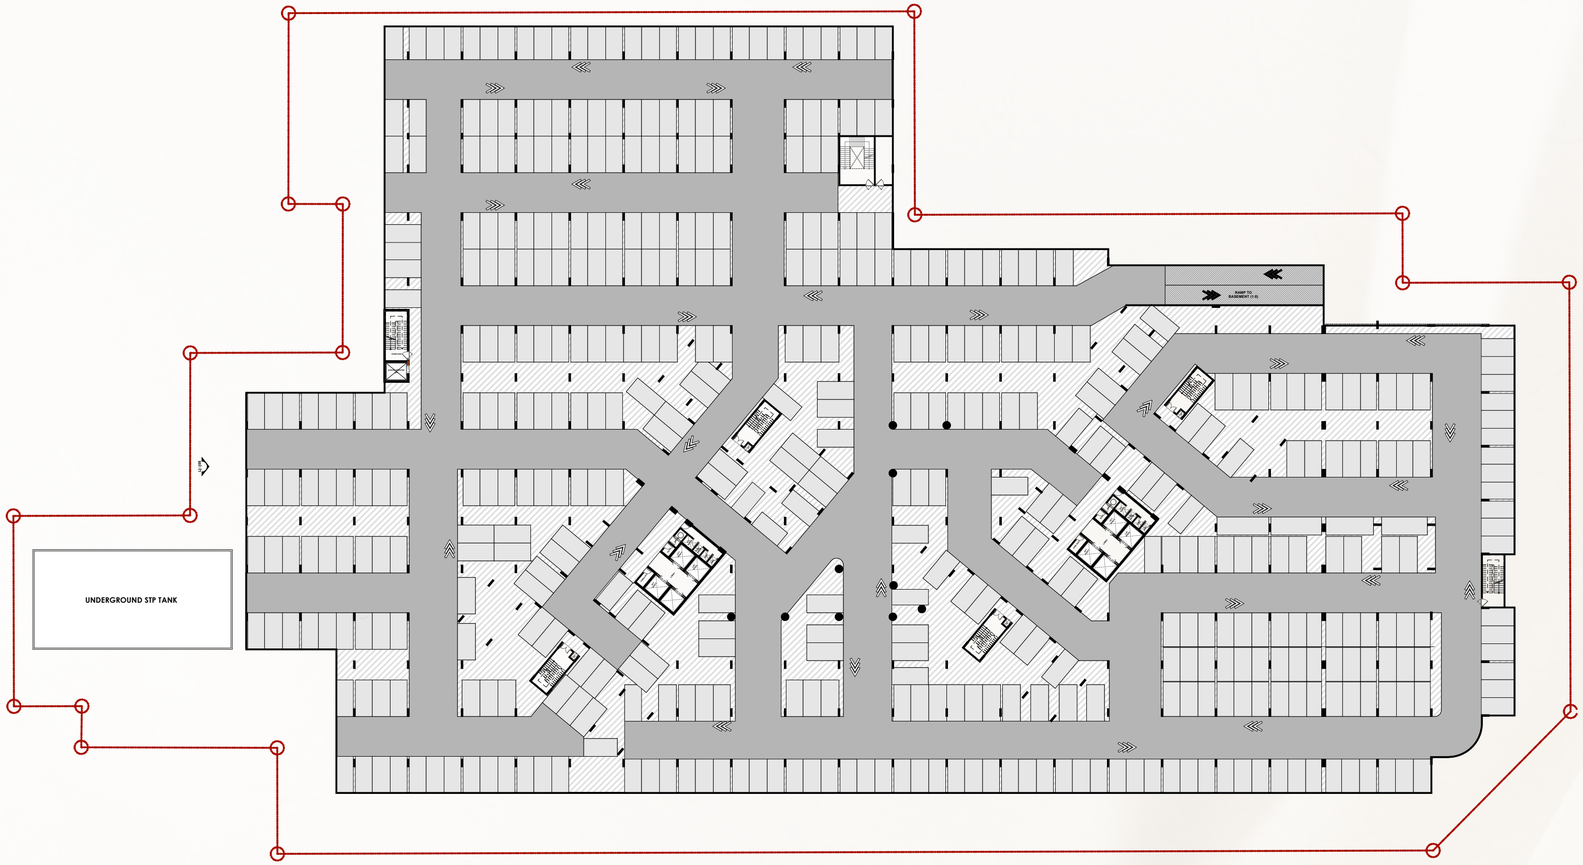


Basement 01 Parking Space

Parking Slots: **482**

Reportage Towers.

Site Plan

STUDIO 1BR J 2BR

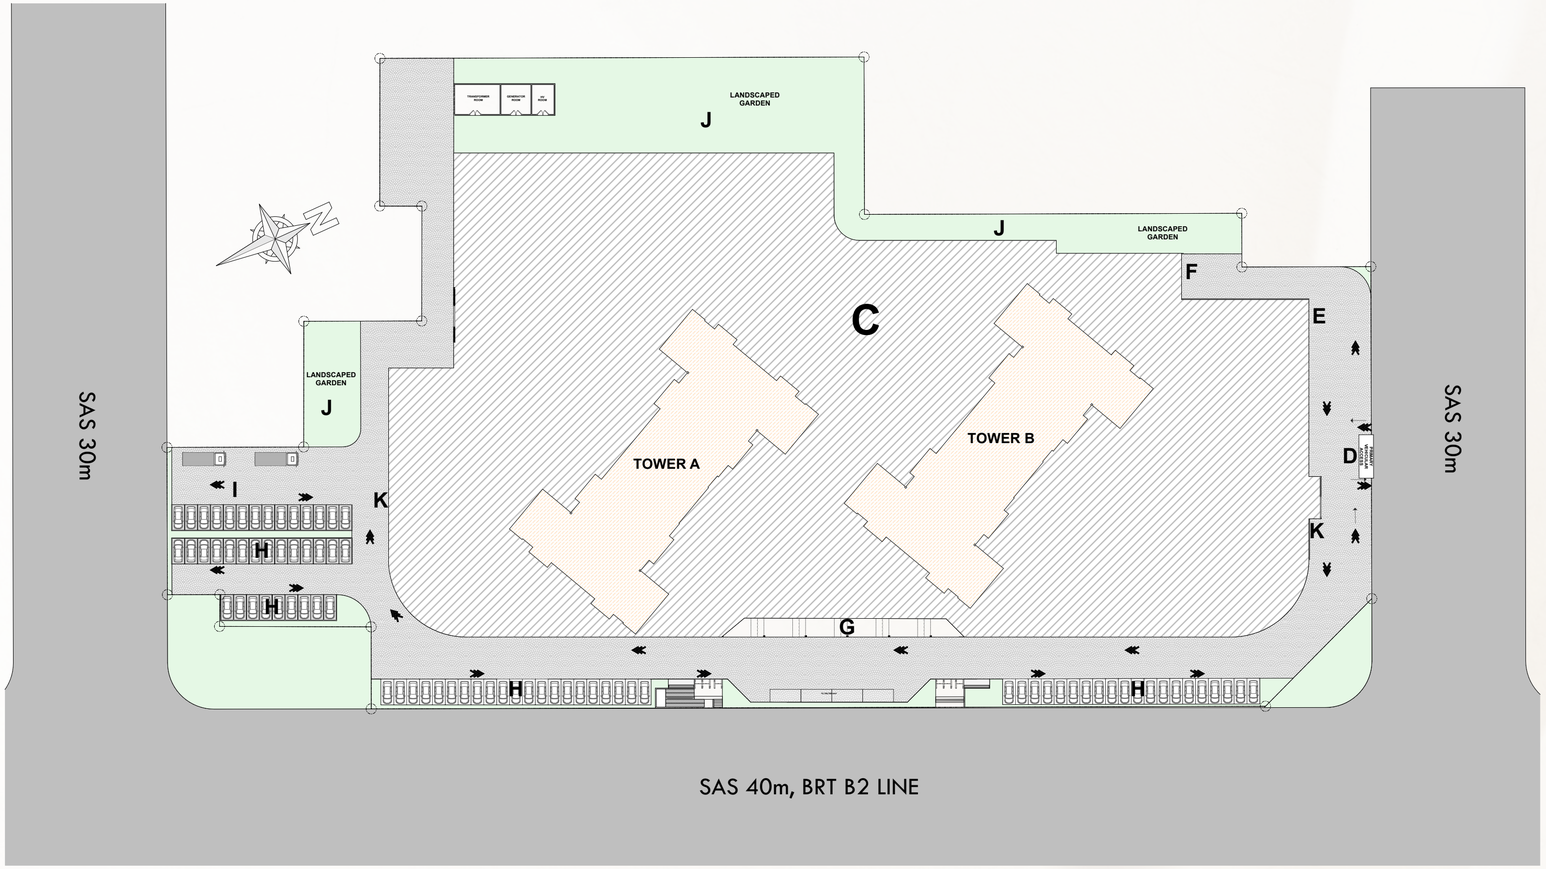

Site Plan

Parking Slots: **78**

Reportage Towers.

Ground Floor

STUDIO 1BR J 2BR



Ground Floor

Parking Slots: **78**

Reportage Towers.

First Floor

STUDIO 1BR J 2BR




First floor / Commercial space

Parking Slots: **163**

Reportage Towers.

Second Floor

STUDIO 1BR J 2BR

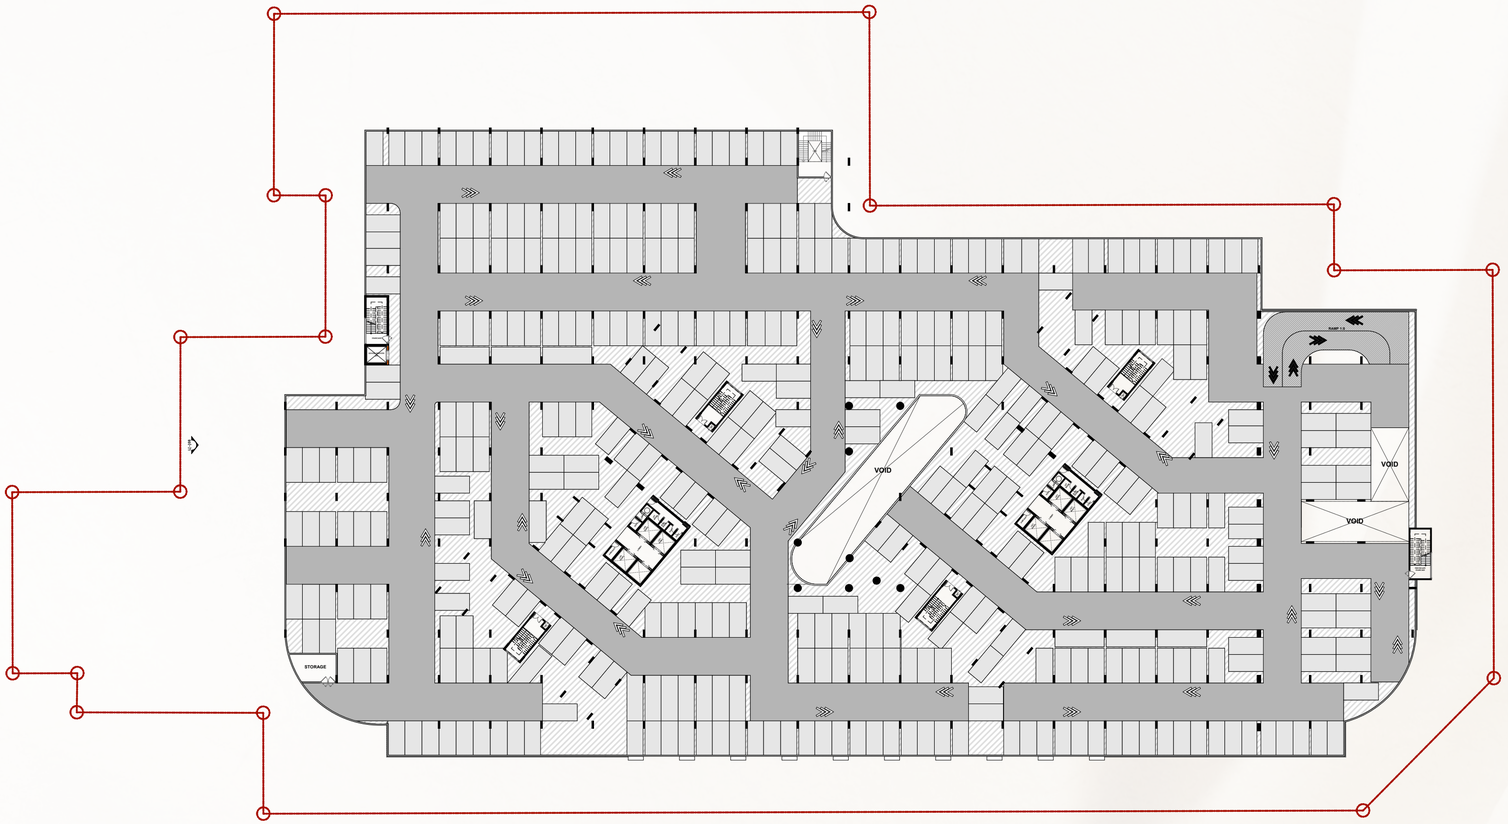


Podium Parking Space

Parking Slots: **412**

Reportage Towers.

Third Floor

STUDIO 1BR J 2BR

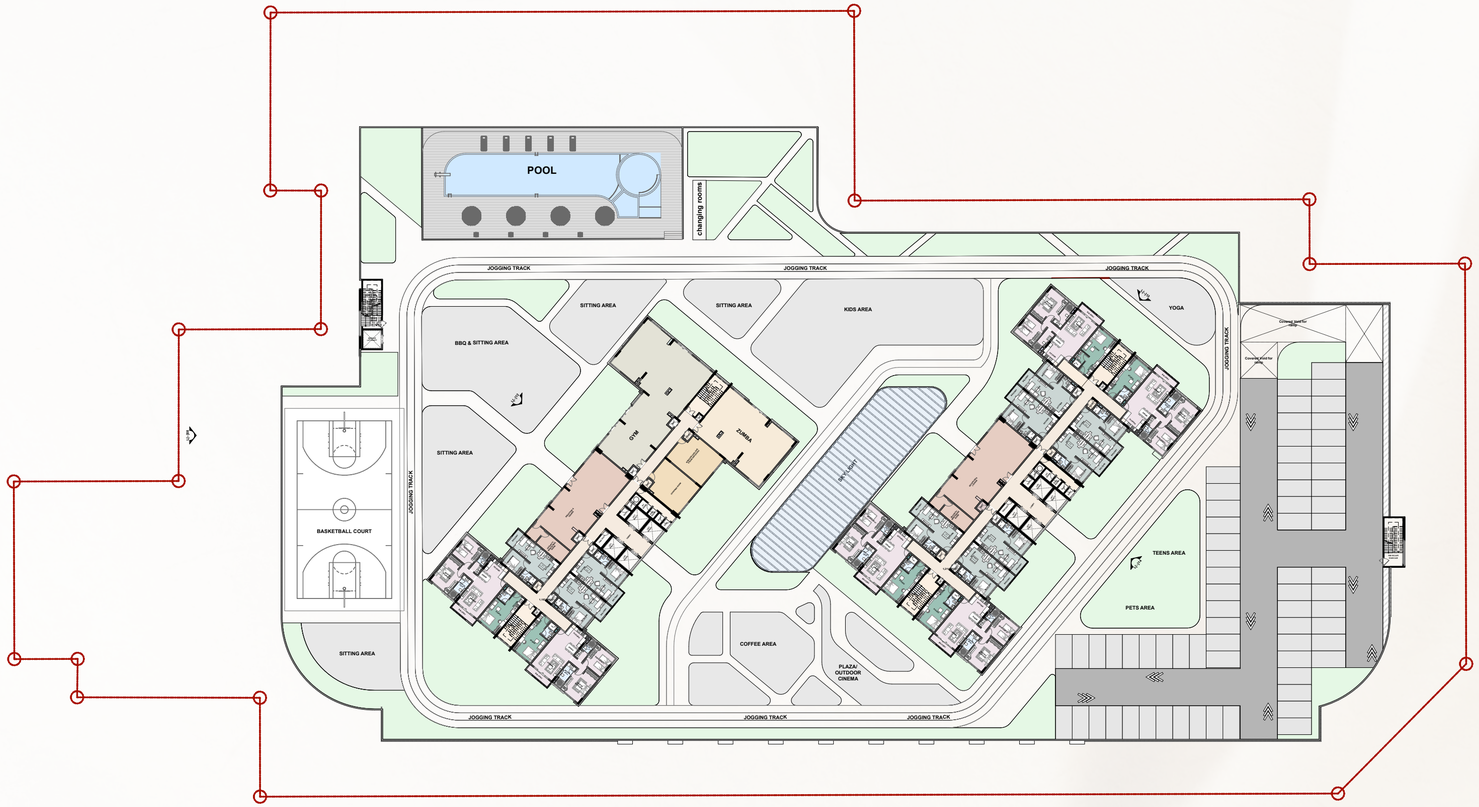


Third Floor (3rd)

Parking Slots: **67**

Reportage Towers.

STUDIO 1BR J 2BR

Typical Floor Plan (3-31st Floor)

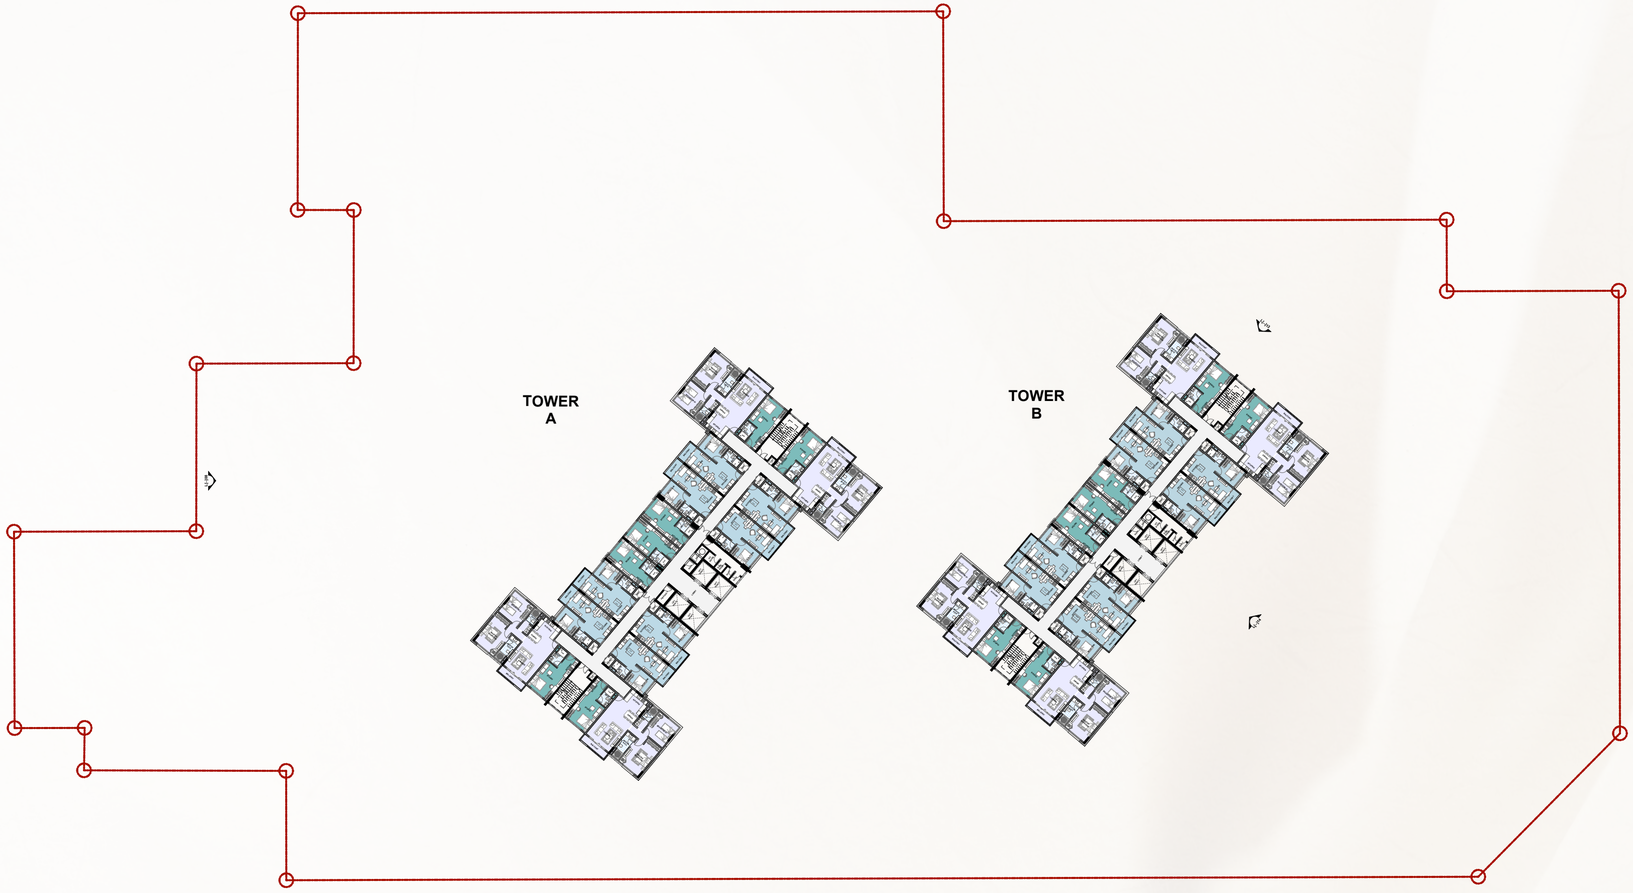


Typical Apartment Floor

Reportage Towers.

STUDIO 1BR J 2BR

Typical Block Plan (3-31st Floor)

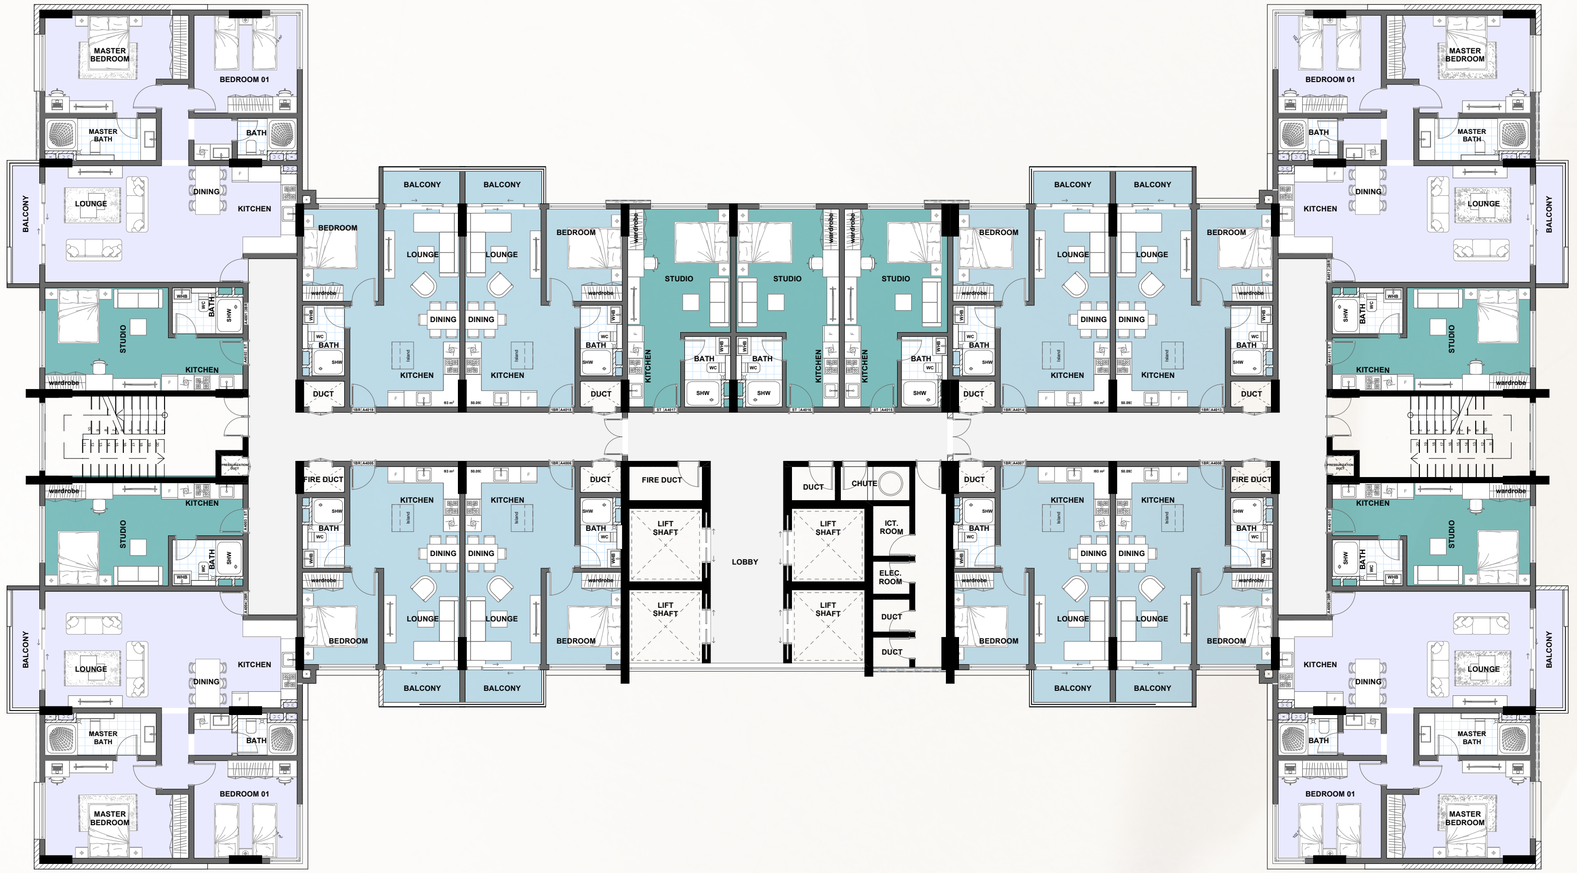


Typical Apartment Block

Parking Slots: **450**

Reportage Towers.

Terrace Floor

STUDIO 1BR J 2BR

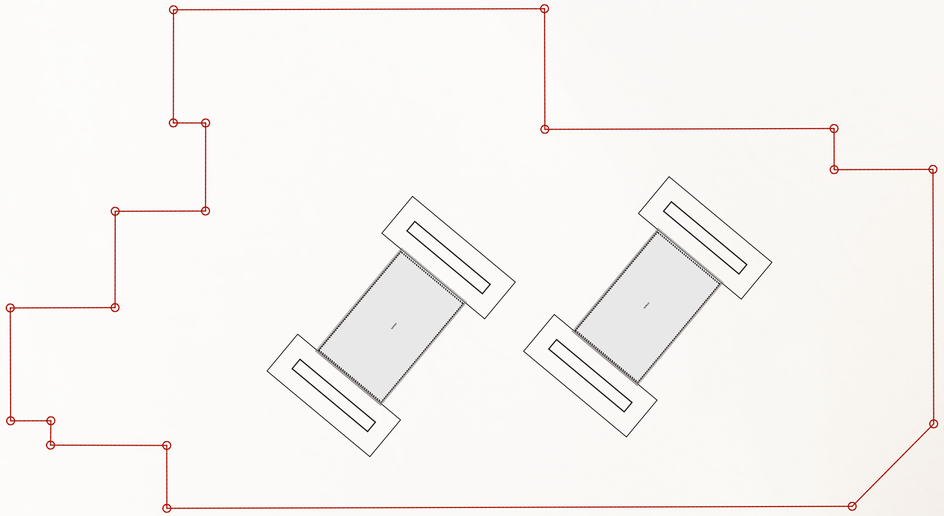


LI-206- TERRACE FLOOR PLAN
Scale 1:100

UNIT
TYPES

Reportage Towers.

STUDIO 1BR J 2BR

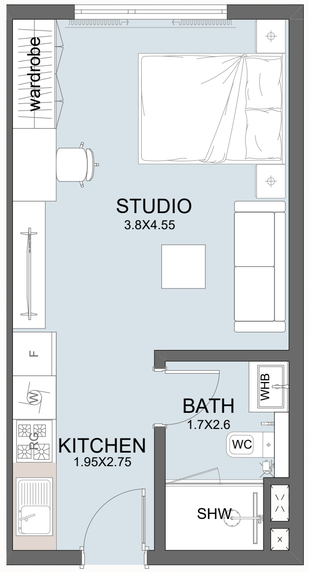







Reportage Towers.

STUDIO

STUDIO 1BR J 2BR

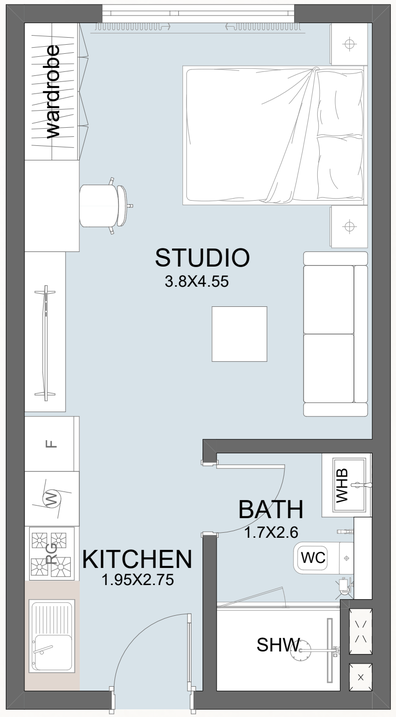

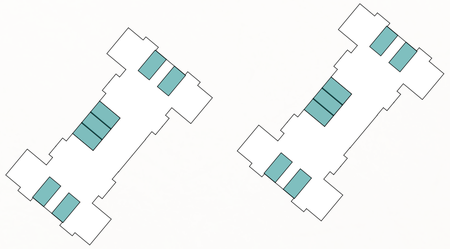


Total Area	36 sqm

Reportage Towers.

STUDIO 1BR J 2BR

1 BEDROOM JUNIOR



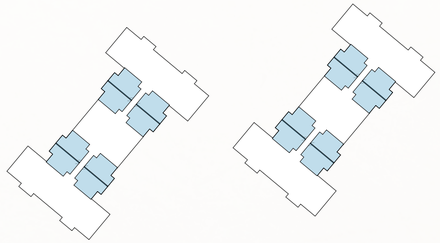


Total Area 57 sqm

Reportage Towers.

STUDIO 1BR J 2BR

2 BEDROOM



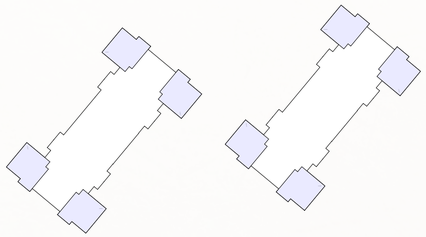

Total Area 125 sqm

Reportage.
ETHIOPIA





ETHIOPIA

reportagegroup.com